ML-1001 · ISSUED FOR COORDINATION

Harbor Point Level 3 Fit-out

Grand Haven, MI

MANUFACTURER	KI
FURNITURE	15 items · 5 part numbers
DEMOUNTABLE WALL	100'-0" across 5 runs · KI Wall Lightline (frameless glass), KI Wall Evoke (solid panel)
DOORS	1
LEVELS	Level 1
ARCHITECT OF RECORD	Jordan Lee, Northfield Architects
CLIENT	Lakeshore Office Interiors · Pat Rivera

GENERAL NOTES

01 Dimensions are to the centreline of demountable wall runs unless noted. Verify all existing conditions in the field before ordering.

02 Furniture is drawn at the manufacturer's catalog size for the type shown; marks key to the furniture schedule on A-501.

03 Part numbers are the manufacturer's orderable codes from its published type catalogs. Finishes and options are listed where selected; unselected options default to the manufacturer's standard.

04 Dimensions marked (MEAS.) were scaled from the drawings rather than read from a printed dimension and require field verification.

05 The accompanying Revit package places these same elements natively with marks and part numbers; the drawings and the model are drawn from one layout and agree.

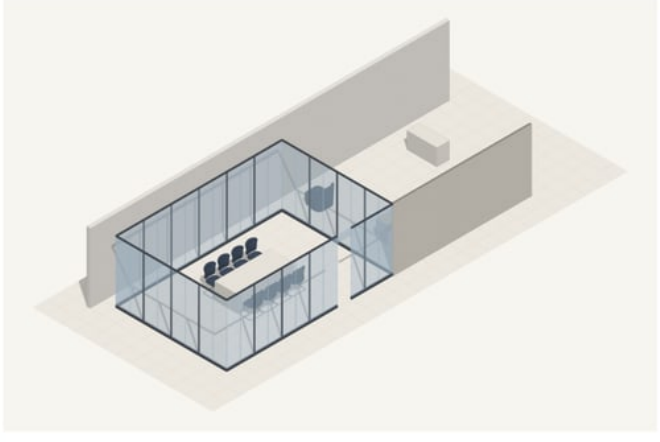

AXONOMETRIC · SEE A-601

Matchline
DRAFTING · RENDERING · TAKEOFF

PROJECT
Harbor Point Level 3 Fit-out

LOCATION
Grand Haven, MI

CLIENT
Lakeshore Office Interiors · Pat Rivera

ARCHITECT OF RECORD
Jordan Lee, Northfield Architects

JOB
ML-1001

ISSUE
Issued for coordination

DATE
2026-09-30

SHEETS

G-001 Cover sheet and project data
A-101 Wall plan
A-102 Furniture plan
A-501 Schedules
A-601 Axonometric

SOURCE DATA
KI furniture + KI Wall (catalog 2026-09-30). KI public symbol library (ki.com/design-resources/symbols, kiwall.com/resources/symbols), harvested 2026-09-29; 1635 families; walls from KI Wall Revit System User Guides (Lightline 17 pp,

SHEET TITLE
Cover sheet
SCALE AS NOTED

SHEET
G-001

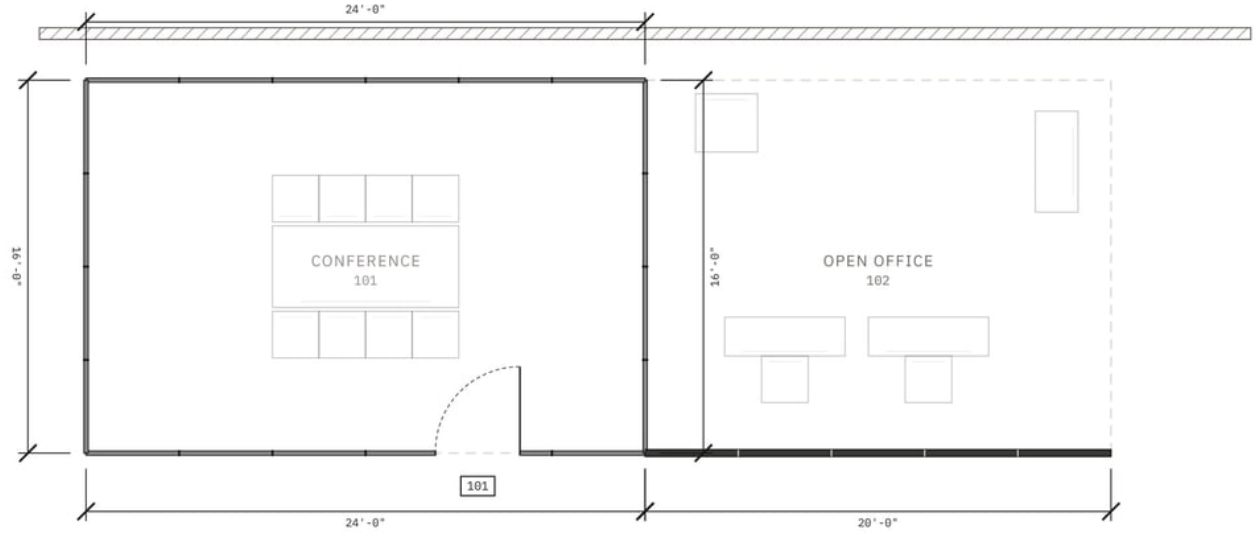

1 **WALL PLAN**

SCALE: 3/16" = 1'-0"

0' 2' 4' 8' 16'

KI Wall Lightline (frameless glass) · KI Wall Evoke (solid panel) · Existing construction

N

Matchline

DRAFTING · RENDERING · TAKEOFF

PROJECT
Harbor Point Level 3 Fit-out

LOCATION
Grand Haven, MI

CLIENT
Lakeshore Office Interiors · Pat Rivera

ARCHITECT OF RECORD
Jordan Lee, Northfield Architects

JOB
ML-1001

ISSUE	DATE
Issued for coordination	2026-09-30

SHEETS

G-001	Cover sheet and project data
A-101	Wall plan
A-102	Furniture plan
A-501	Schedules
A-601	Axonometric

SOURCE DATA
KI furniture + KI Wall (catalog 2026-09-30), KI public symbol library (ki.com/design-resources/symbols, kiwall.com/resources/symbols), harvested 2026-09-29; 1635 families; walls from KI Wall Revit System User Guides (Lightline 17 pp,

SHEET TITLE
Wall plan
SCALE 3/16" = 1'-0"

SHEET
A-101

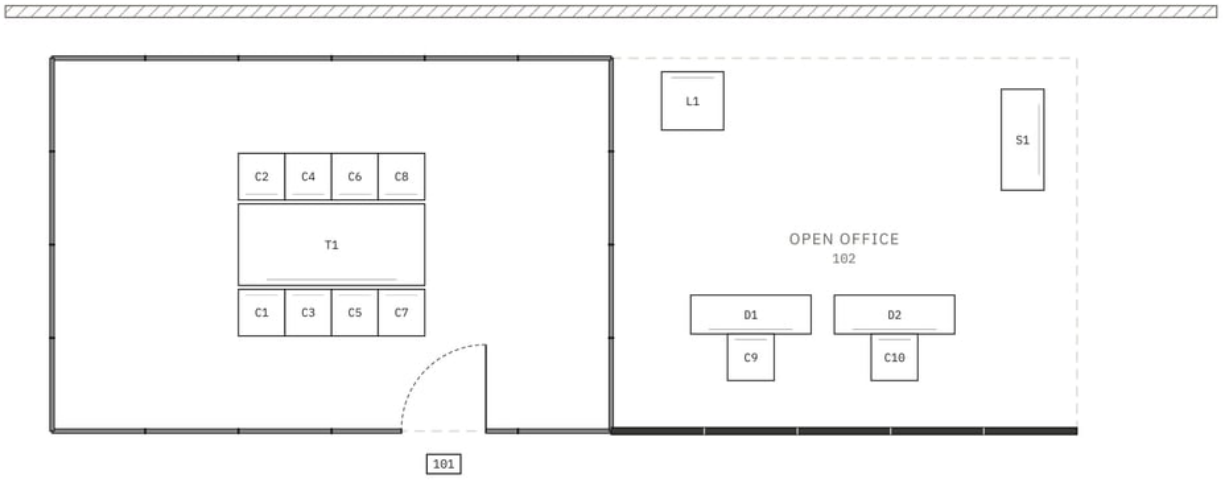

2 FURNITURE PLAN

SCALE: 3/16" = 1'-0"

0' 2' 4' 8' 16'

Marks key to the furniture schedule, A-501.

N

Matchline

DRAFTING · RENDERING · TAKEOFF

PROJECT
Harbor Point Level 3 Fit-out

LOCATION
Grand Haven, MI

CLIENT
Lakeshore Office Interiors · Pat Rivera

ARCHITECT OF RECORD
Jordan Lee, Northfield Architects

JOB
ML-1001

ISSUE	DATE
Issued for coordination	2026-09-30

SHEETS

G-001	Cover sheet and project data
A-101	Wall plan
A-102	**Furniture plan**
A-501	Schedules
A-601	Axonometric

SOURCE DATA
KI furniture + KI Wall (catalog 2026-09-30). KI public symbol library (ki.com/design-resources/symbols, kiwall.com/resources/symbols), harvested 2026-09-29; 1635 families; walls from KI Wall Revit System User Guides (Lightline 17 pp.

SHEET TITLE
Furniture plan
SCALE 3/16" = 1'-0"

SHEET
A-102

1 FURNITURE SCHEDULE

SCALE: NONE

MARK	QTY	PART NO.	DESCRIPTION	W × D × H	REVIT FAMILY / TYPE
C1–C10	10	KI60S/NA	Impress Guest Chair - Sled Base, Armless, Memory Foam, Poly Back, Fire Rated Full model: KI60S/NA:MF:POLY:FR	24" × 24" × 33"	Chair-Guest-KI-Impress Armless,Memory Foam,Poly Back,Fire Rated
D1, D2	2	7D/CS2062	700 Series Desk -Credenza, 20"D x 62"W x29"H, Full Modesty Panel, 74P Edge	62" × 20" × 29"	Desking-Credenza-KI-700 Series-Rectangular 20Dx62Wx29H,Full Modesty Panel,74P Edge
L1	1	SN11	Sonrisa Lounge Arm Chair - Non-Contrasting Fabric, Poly Feet Full model: SN11NC/PFT	32" × 30" × 30"	Lounge-Chair-KI-Sonrisa With Arms,Non-Contrasting,Poly Feet
S1	1	TJSPF	Tributaire Dual Sided Storage Screen - 22" D x 52 W",Fabric Screen, Ganging, Lock, Power, Casters Full model: TJSPF:DPG:WLK:C:MQ1	52" × 22" × 29"	Storage-KI-Tributaire-Storage_Screen-Dual Panel Ganging,Felt Panels,Lock,Power,Casters
T1	1	TJQAT4296	Tributaire Fixed Top Boat Shaped Conference Table - 42"D x 96"W x 29"H, 74P Edge, Nacre Single Circuit Module, Glides Full model: TJQAT4296-74P:GLP:PMA2	96" × 42" × 29"	Table-Conference-KI-Tributaire-Boat-42_Deep_Single Circuit 42"Dx96"Wx29"H,74P Edge,Nacre,Glides

2 WALL AND DOOR SCHEDULE

SCALE: NONE

MARK	SYSTEM	LENGTH	HEIGHT	OPENINGS	LENGTH SOURCE
W1	KI Wall Lightline (frameless glass) KI Wall - Lightline	24'-0"	9'-0"	101 Single Pivot Door (curtain wall hosted) 43.5" × 96", right-in	Printed dimension 24'-0"
W2	KI Wall Lightline (frameless glass) KI Wall - Lightline	16'-0"	9'-0"	—	Printed dimension 16'-0"
W3	KI Wall Lightline (frameless glass) KI Wall - Lightline	24'-0"	9'-0"	—	Printed dimension 24'-0"
W4	KI Wall Lightline (frameless glass) KI Wall - Lightline	16'-0"	9'-0"	—	Printed dimension 16'-0"
W5	KI Wall Evoke (solid panel) KI Wall - Evoke - Standard	20'-0"	9'-0"	—	Printed dimension 20'-0"

Matchline

DRAFTING · RENDERING · TAKEOFF

PROJECT
Harbor Point Level 3 Fit-out

LOCATION
Grand Haven, MI

CLIENT
Lakeshore Office Interiors · Pat Rivera

ARCHITECT OF RECORD
Jordan Lee, Northfield Architects

JOB
ML-1001

ISSUE
Issued for coordination

DATE
2026-09-30

SHEETS

G-001 Cover sheet and project data
A-101 Wall plan
A-102 Furniture plan
A-501 Schedules
A-601 Axonometric

SOURCE DATA
KI furniture + KI Wall (catalog 2026-09-30). KI public symbol library (ki.com/design-resources/symbols, kiwall.com/resources/symbols), harvested 2026-09-29; 1635 families; walls from KI Wall Revit System User Guides (Lightline 17 pp,

SHEET TITLE
Schedules
SCALE AS NOTED

SHEET
A-501

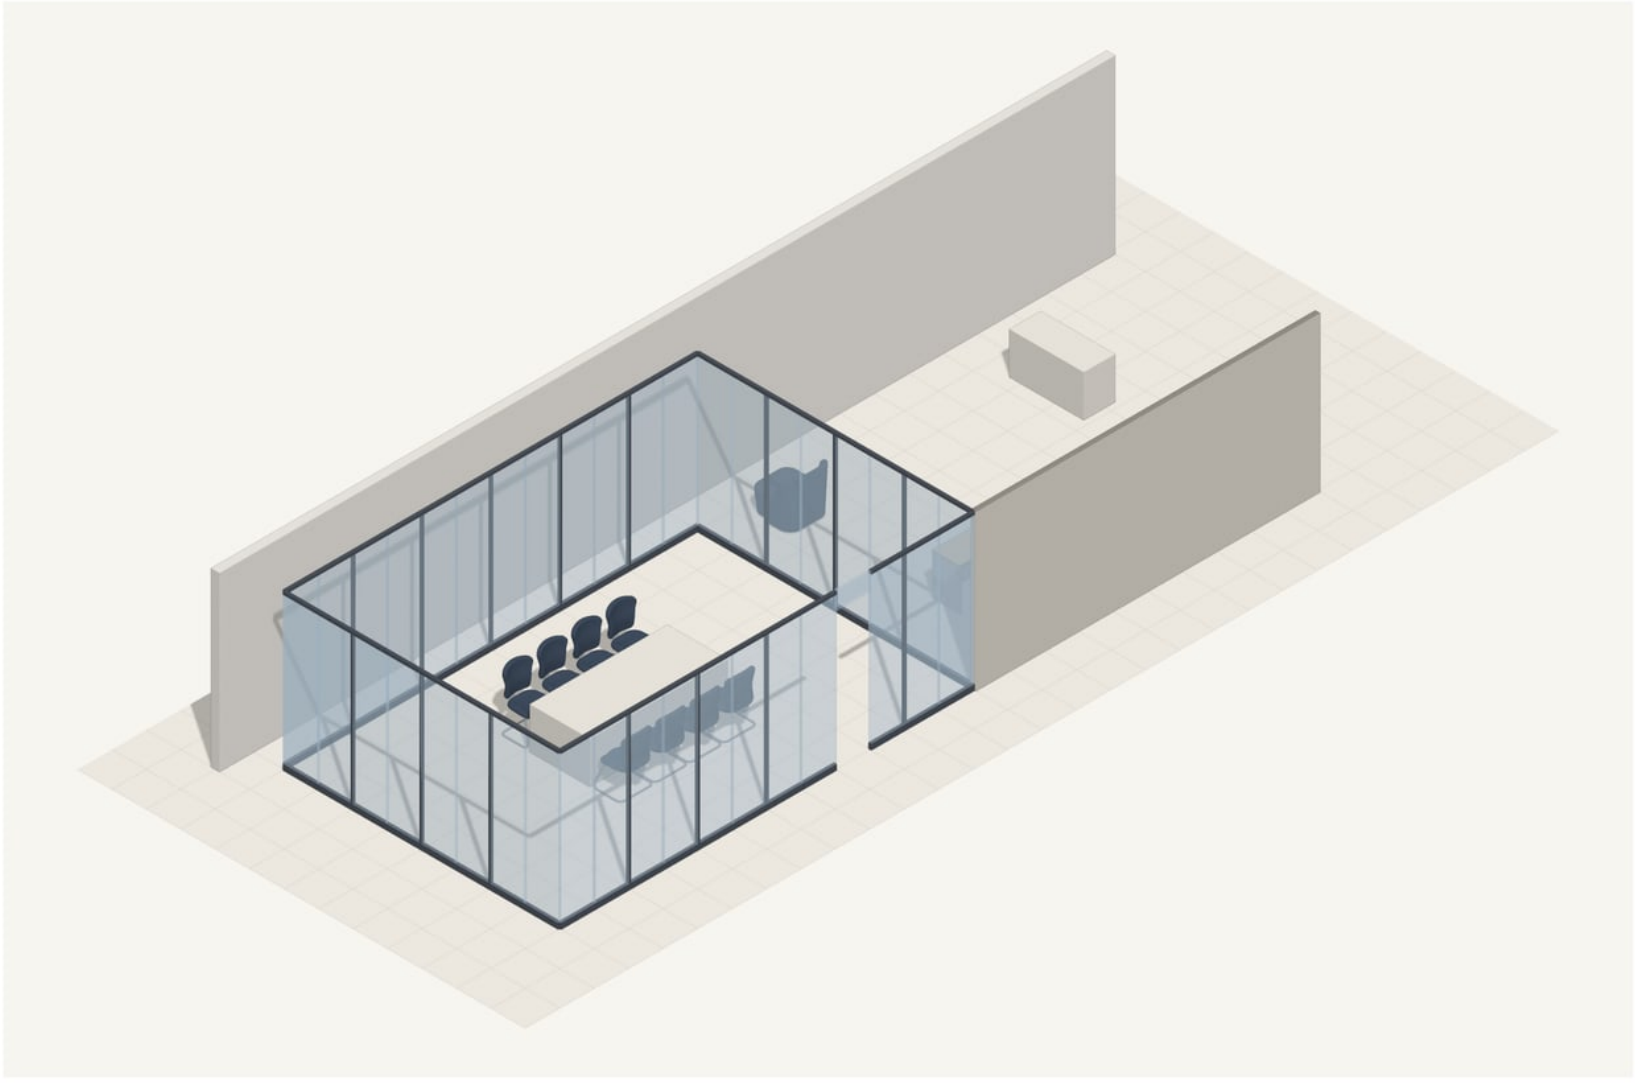

1 AXONOMETRIC VIEW FROM THE SOUTHWEST

SCALE: NTS

Matchline

DRAFTING · RENDERING · TAKEOFF

PROJECT
Harbor Point Level 3 Fit-out

LOCATION
Grand Haven, MI

CLIENT
Lakeshore Office Interiors · Pat Rivera

ARCHITECT OF RECORD
Jordan Lee, Northfield Architects

JOB
ML-1001

ISSUE	DATE
Issued for coordination	2026-09-30

SHEETS

G-001	Cover sheet and project data
A-101	Wall plan
A-102	Furniture plan
A-501	Schedules
A-601	**Axonometric**

SOURCE DATA
KI furniture + KI Wall (catalog 2026-09-30). KI public symbol library (ki.com/design-resources/symbols, kiwall.com/resources/symbols), harvested 2026-09-29; 1635 families; walls from KI Wall Revit System User Guides (Lightline 17 pp.

SHEET TITLE
Axonometric
SCALE NTS

SHEET
A-601